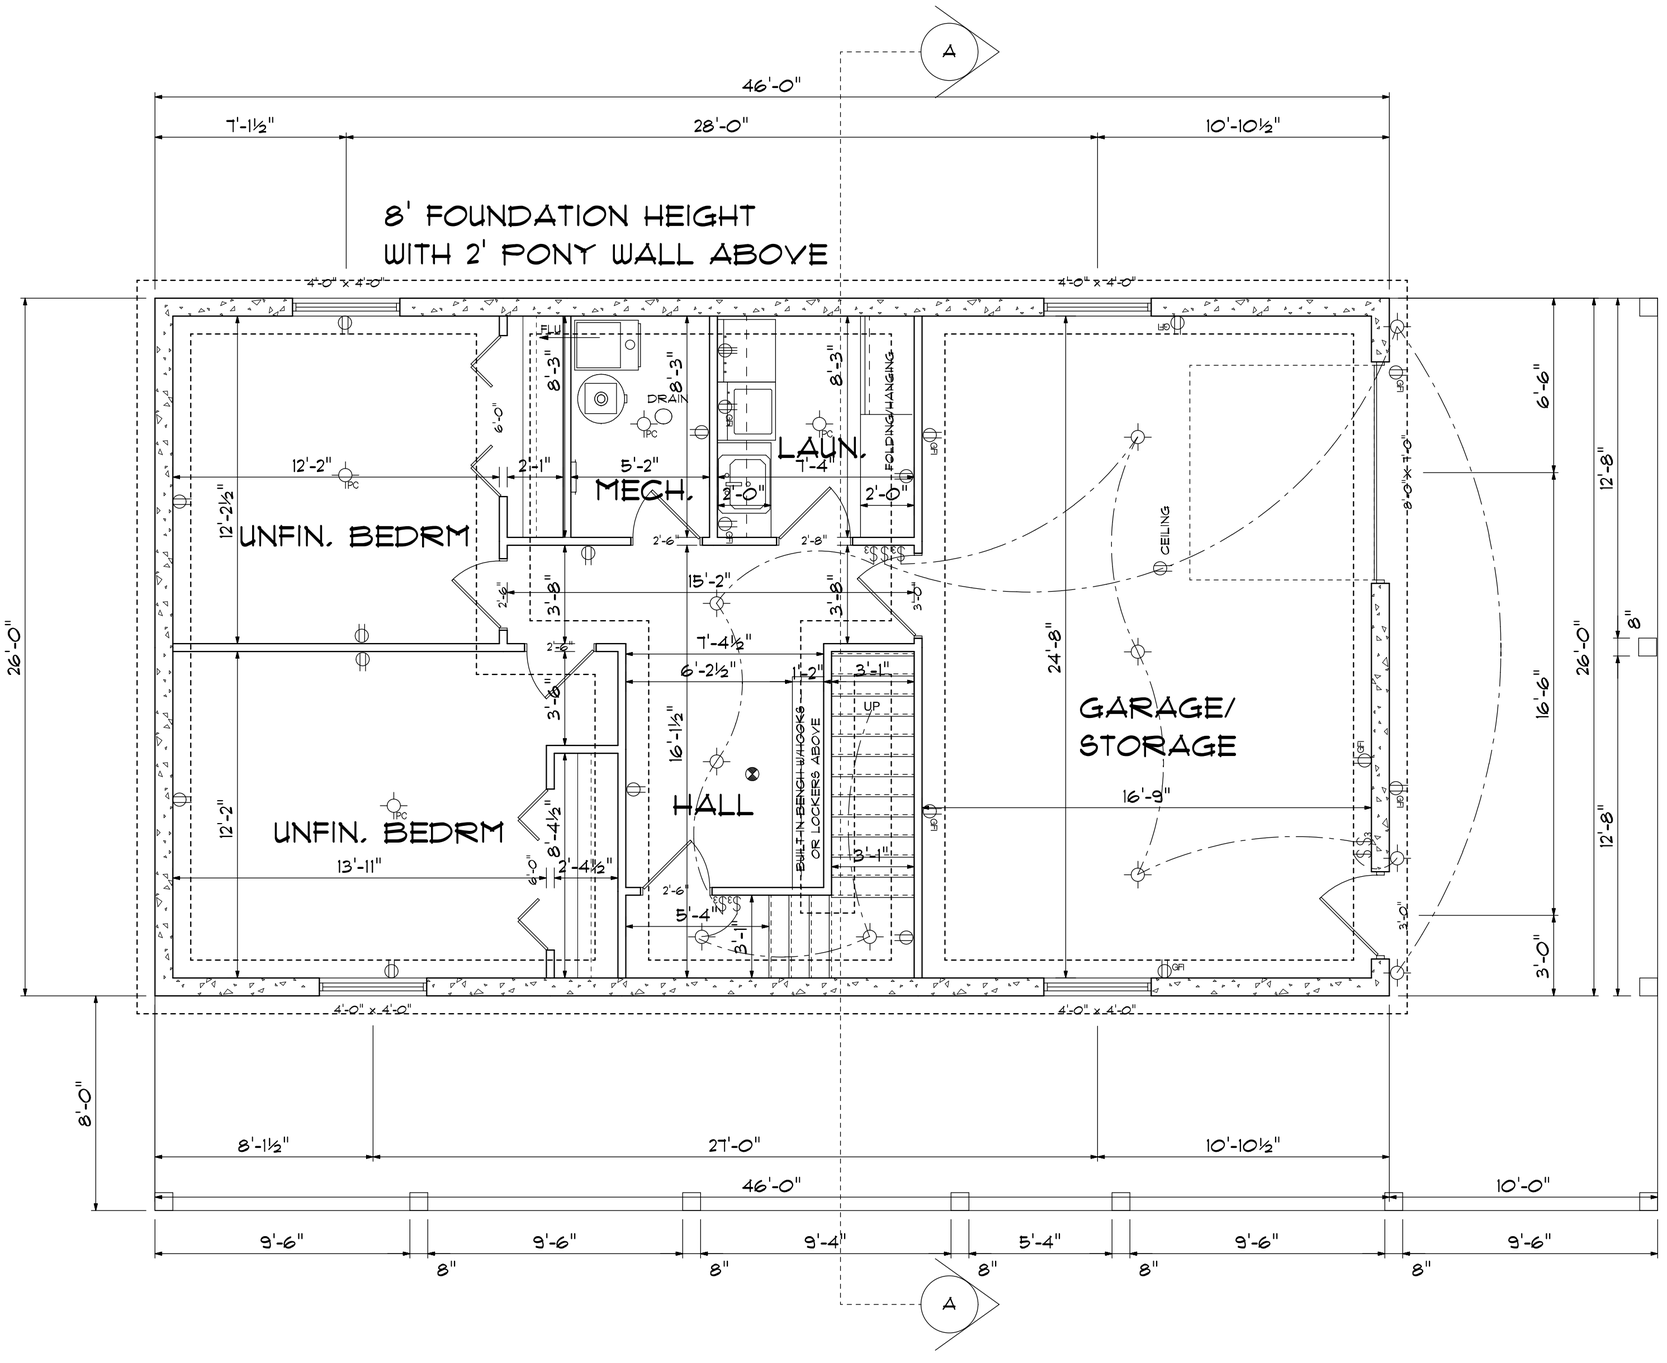

ELECTRICAL	COUNT	SYMBOL
ELECTRICAL PANEL	1	
DRAIN	1	DRAIN
LIGHT	10	
OUTLET	11	
OUTLET 220V	1	
OUTLET CEILING	1	CEILING
OUTLET GFI	9	GFI
PULL CHAIN LIGHT	4	TPC
SMOKE DETECTOR	1	
SWITCH	2	$
SWITCH 3 WAY	5	$3
UP	1	UP

BASEMENT FLOOR PLAN

SCALE: 1/4" = 1'-0"

www.cabinsandsheds.com

These plans are the exclusive property of www.cabinsandsheds.com and are available for use, resell, reuse, ownership rights and modification through a special offer by cabinsandsheds.com to those who purchase plans as a collections from cabinsandsheds.com. All other reproduction and/or use is prohibited

IT IS THE RESPONSIBILITY OF THE PURCHASER/BUILDER OF THIS PLAN TO INSURE THAT ALL LOCAL BUILDING CODES AND REQUIREMENTS ARE MET. (STRUCTURAL, SEISMIC, SNOW, WIND, HVAC, ELECTRICAL ETC.)

BASEMENT

SINGLE USE FOR:

cabinsandsheds

SCALE 1/4" = 1'-0"

DATE July 31, 2008

DRAWING NUMBER SHEET 2

APPROVED

DRAWN BY

REVISED

PLAN NAME: CABIN 1